

KEY NOTES

- CONCRETE PAVING WITH MEDIUM BROOM FINISH
- STAMPED COLORED CONCRETE W/ MEDIUM BROOM FINISH
- BUILDING OVERHANG
- LANDSCAPING AREA
- REL. LANDSCAPE DRAWINGS
- CONT. 3/4" EXPANSION JOINT W/ SEALANT
- OVERFLOW SPOUT
- RE. ELEVATIONS & PLUMBING DWGS.
- ALUM. COLUMN COVER
- VENDING MACHINES (N.L.C.)
- RECESSED WALK OFF MAT
- RE. 07/11/10
- SHADED AREAS INDICATE WHERE SLAB IS DEPRESSED 3" FOR THICK SET STONE FLOOR
- 3/8" LAMINATED GLASS PANEL
- BUILDING DIRECTORY LOCATION BY OWNER (N.L.C.)
- LIGHT BOLLARD RE. SPECS
- ROOF DRAIN PIPE RE. PLUMBING DRAWINGS
- SURFACE MOUNTED KNOX BOX KEY BOX #2200 - COLOR ALUMINUM (MOUNT 6' ABOVE GROUND)

GALAXY II
HOUSTON-MDL

455 E. MEDICAL CENTER BLVD.
WEBSTER, TEXAS 77598

Gensler


700 Main St
Suite 400
Houston, Texas 77002
Tel: 713.229.9333
Fax: 713.229.9343

LEGEND


- SCHEDULED FIRE RATING
- SHADED AREAS INDICATE WHERE SLAB IS DEPRESSED 3" FOR THICK SET STONE RE. A&M FOR FLOOR PATTERN
- SHADED AREA INDICATES EXENT OF STAMPED COLORED CONCRETE IN BRICK PATTERN
- E.I. 3/4" EXPANSION JOINT W/ SEALANT
- C.I. 1/4" SAWCUT CONTROL JOINT
- W.C.R. WHEEL CHAIR RAMP

SHEET NOTES

- A. FINISHED FLOOR ELEVATION = 20'-0"
- B. ALL DIMENSIONS ARE TO FACE OF FRAMING MEMBER
- C. REFER TO LANDSCAPE & CIVIL DRAWINGS FOR GRADING AROUND BUILDING.
- D. REFER TO LANDSCAPE DRAWINGS FOR PAVING & PLANTINGS AROUND BUILDING.
- E. GENERAL CONTRACTOR SHALL CONFIRM LOCATIONS & ELEVATIONS OF EXISTING UTILITIES PRIOR TO POURING INSTALLATION NOTIFY ARCHITECT OF CONFLICT.
- F. REFER TO SHEET A5.01 FOR PAVING PLAN IN LOBBY
- G. ALL PENETRATIONS AT RATED PARTITIONS SHALL BE SEALED TO MAINTAIN THE REQUIRED FIRE RATING
- H. REFER TO DRAWINGS FOR DIRECTION OF CONCRETE PAVING W/ MEDIUM BROOM FINISH

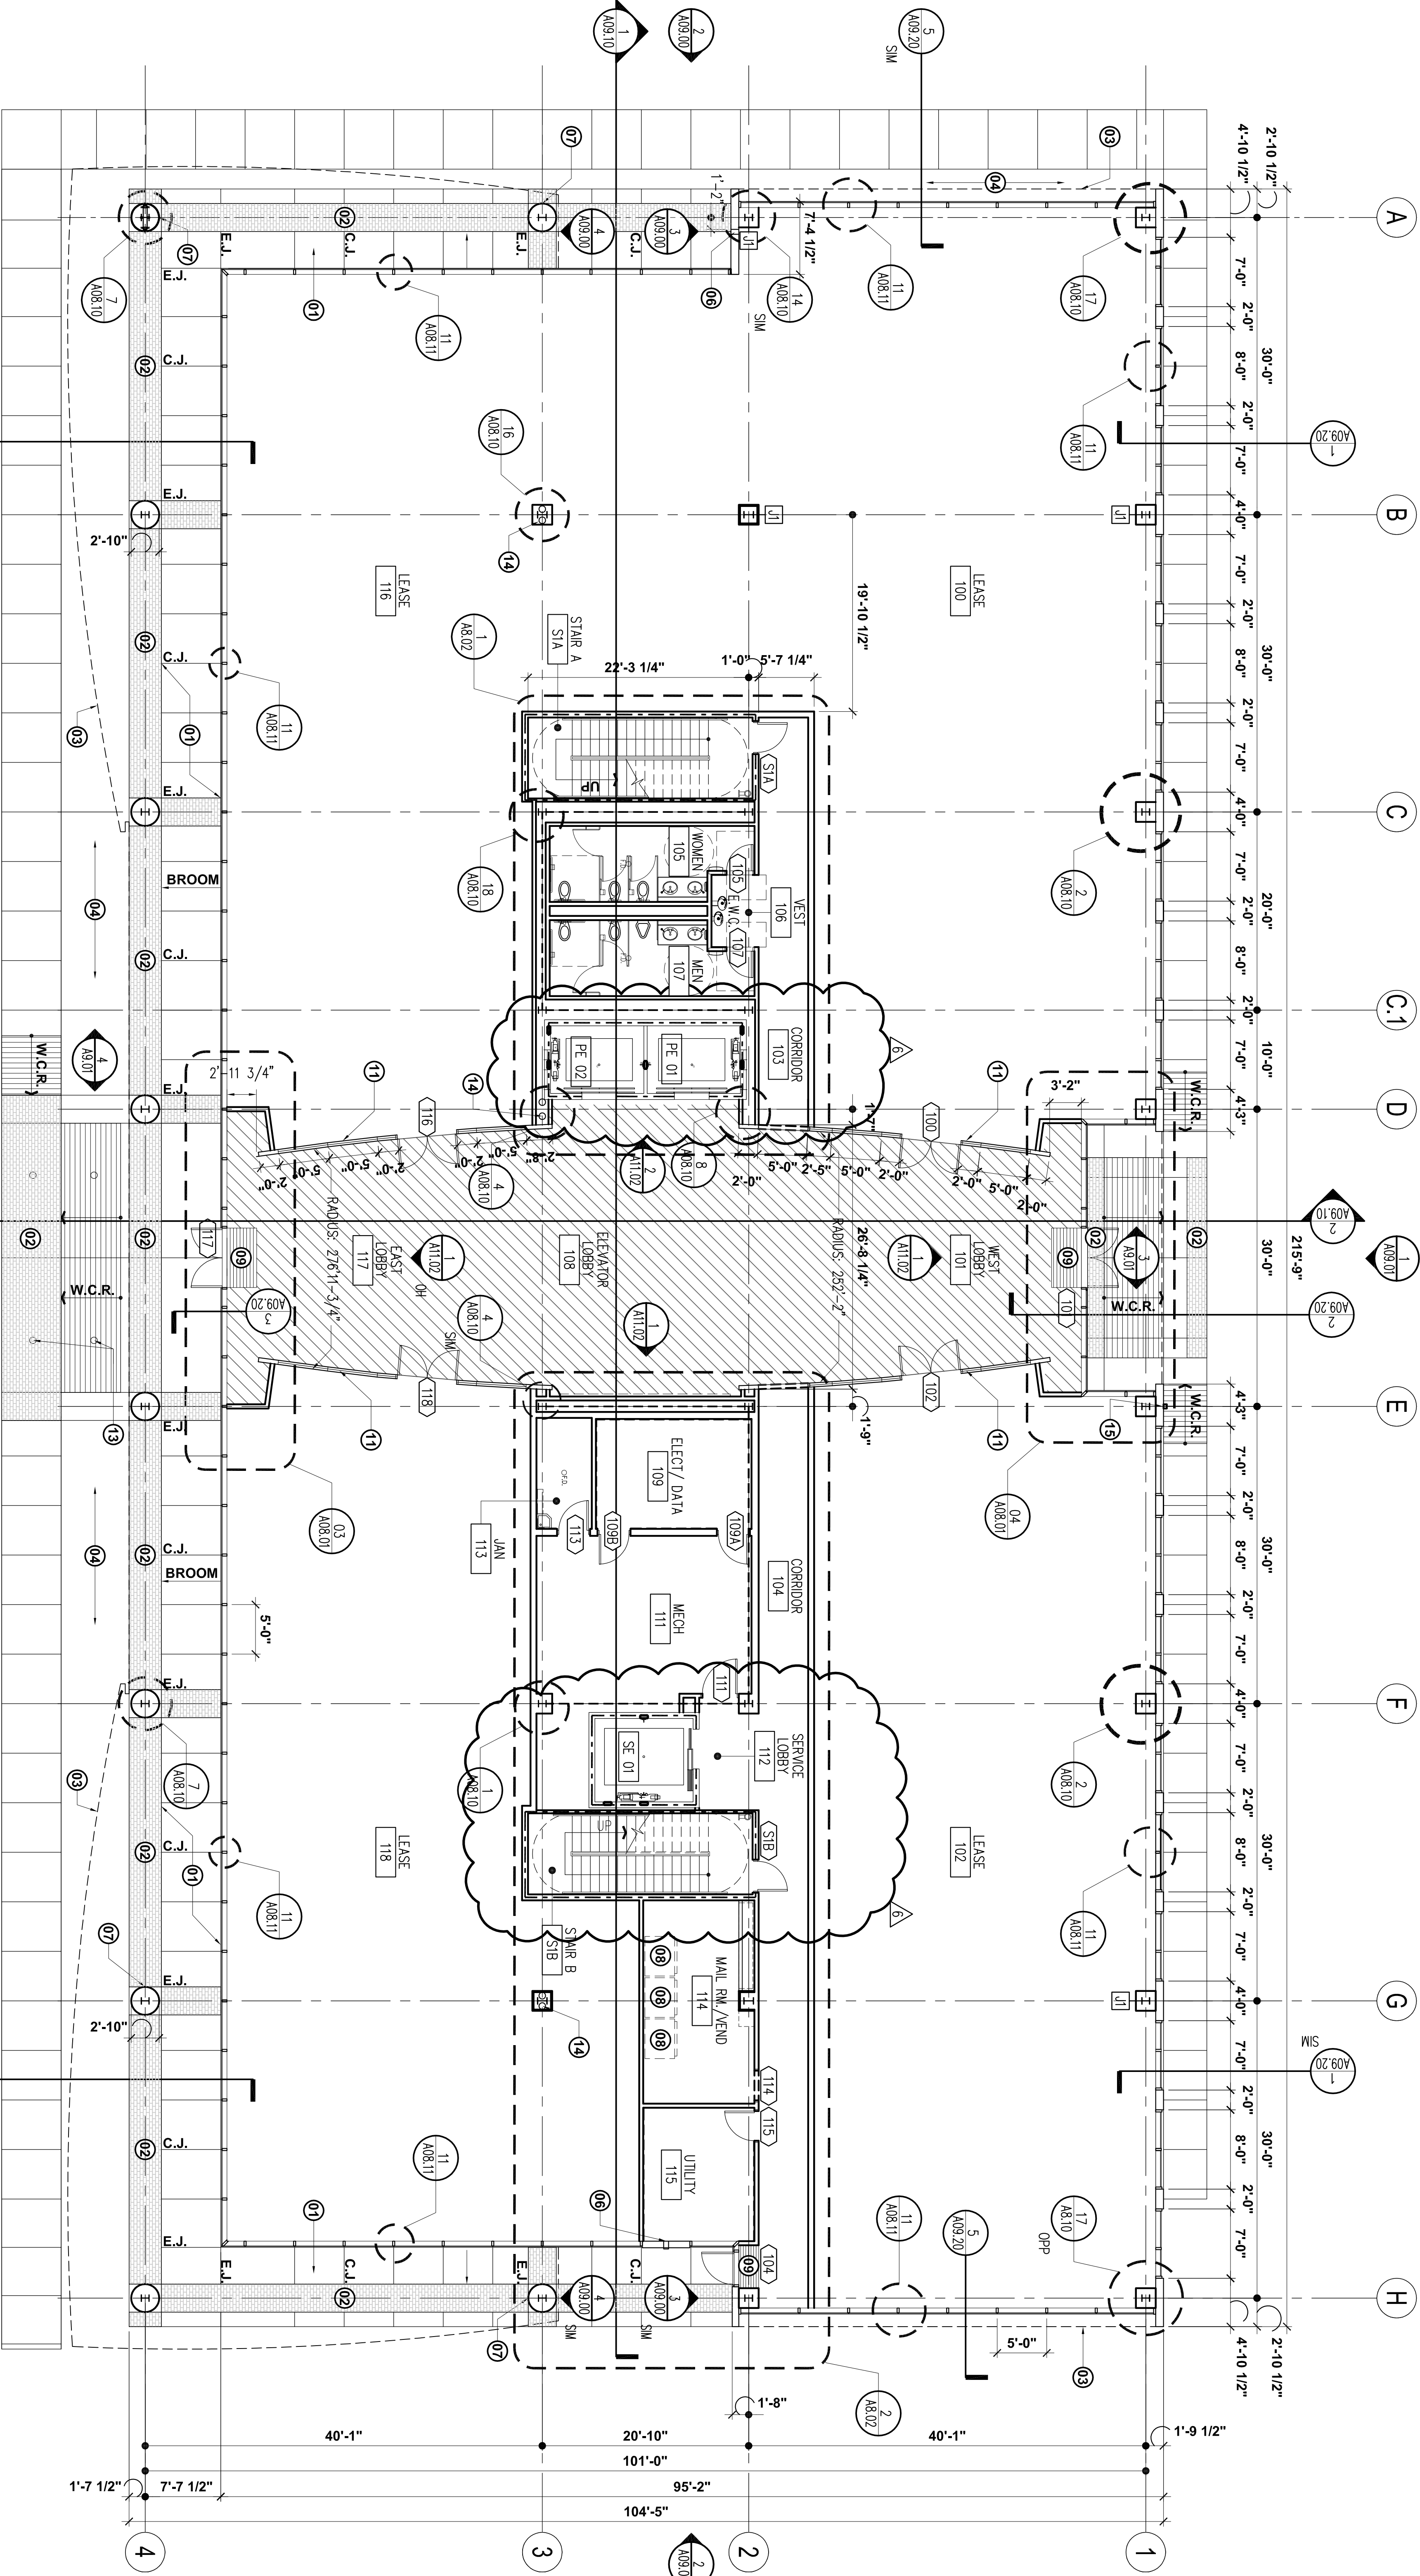

19,261 GSF
18,520 RSF
14,031 USF

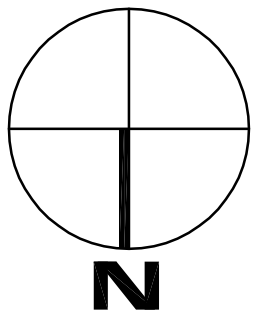

FIRST LEVEL FLOOR PLAN

SCALE: 1/8"=1'-0"