


KEY NOTES

GALAXY II
HOUSTON-MDL
455 E. MEDICAL CENTER BLVD.
WEBSTER, TEXAS 77598

Gensler
700 Milam St
Suite 400
Houston, Texas 77002
Tel: 713.229.9343
Fax: 713.229.9343

△	Issue	Date & Issue Description	By	Check
--	11/22/06	CONTRACTOR REVIEW	CAJ	XXX
--	01/05/07	CARTMANUAL LHP	CAJ	XXX
--	02/08/2007		CAJ	
--	04/17/2007	GMP	CAJ	XXX
05	06/10/2007	PERMIT & CONSTRUCTION	CAJ	XXX
06	10/09/2007	BULLETIN (OWNER REVISIONS)	CAJ	
		BULLETIN		

See Signature

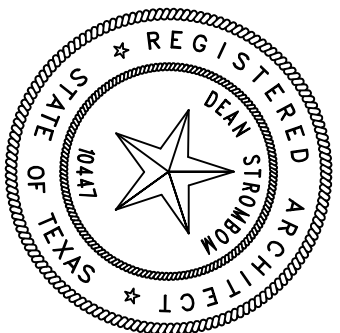

Project Name
WEBSTER OFFICE BUILDING

Project Number
025555.000

CAJ/TH Name
A02.02

Description
CONSTRUCTION PLAN

SECOND LEVEL


Scale
0 2' 4' 8' 16'

A02.02

©2007 Gensler

SHEET NOTES

LEGEND
--- SCHEDULED 2 HR FIRE RATING

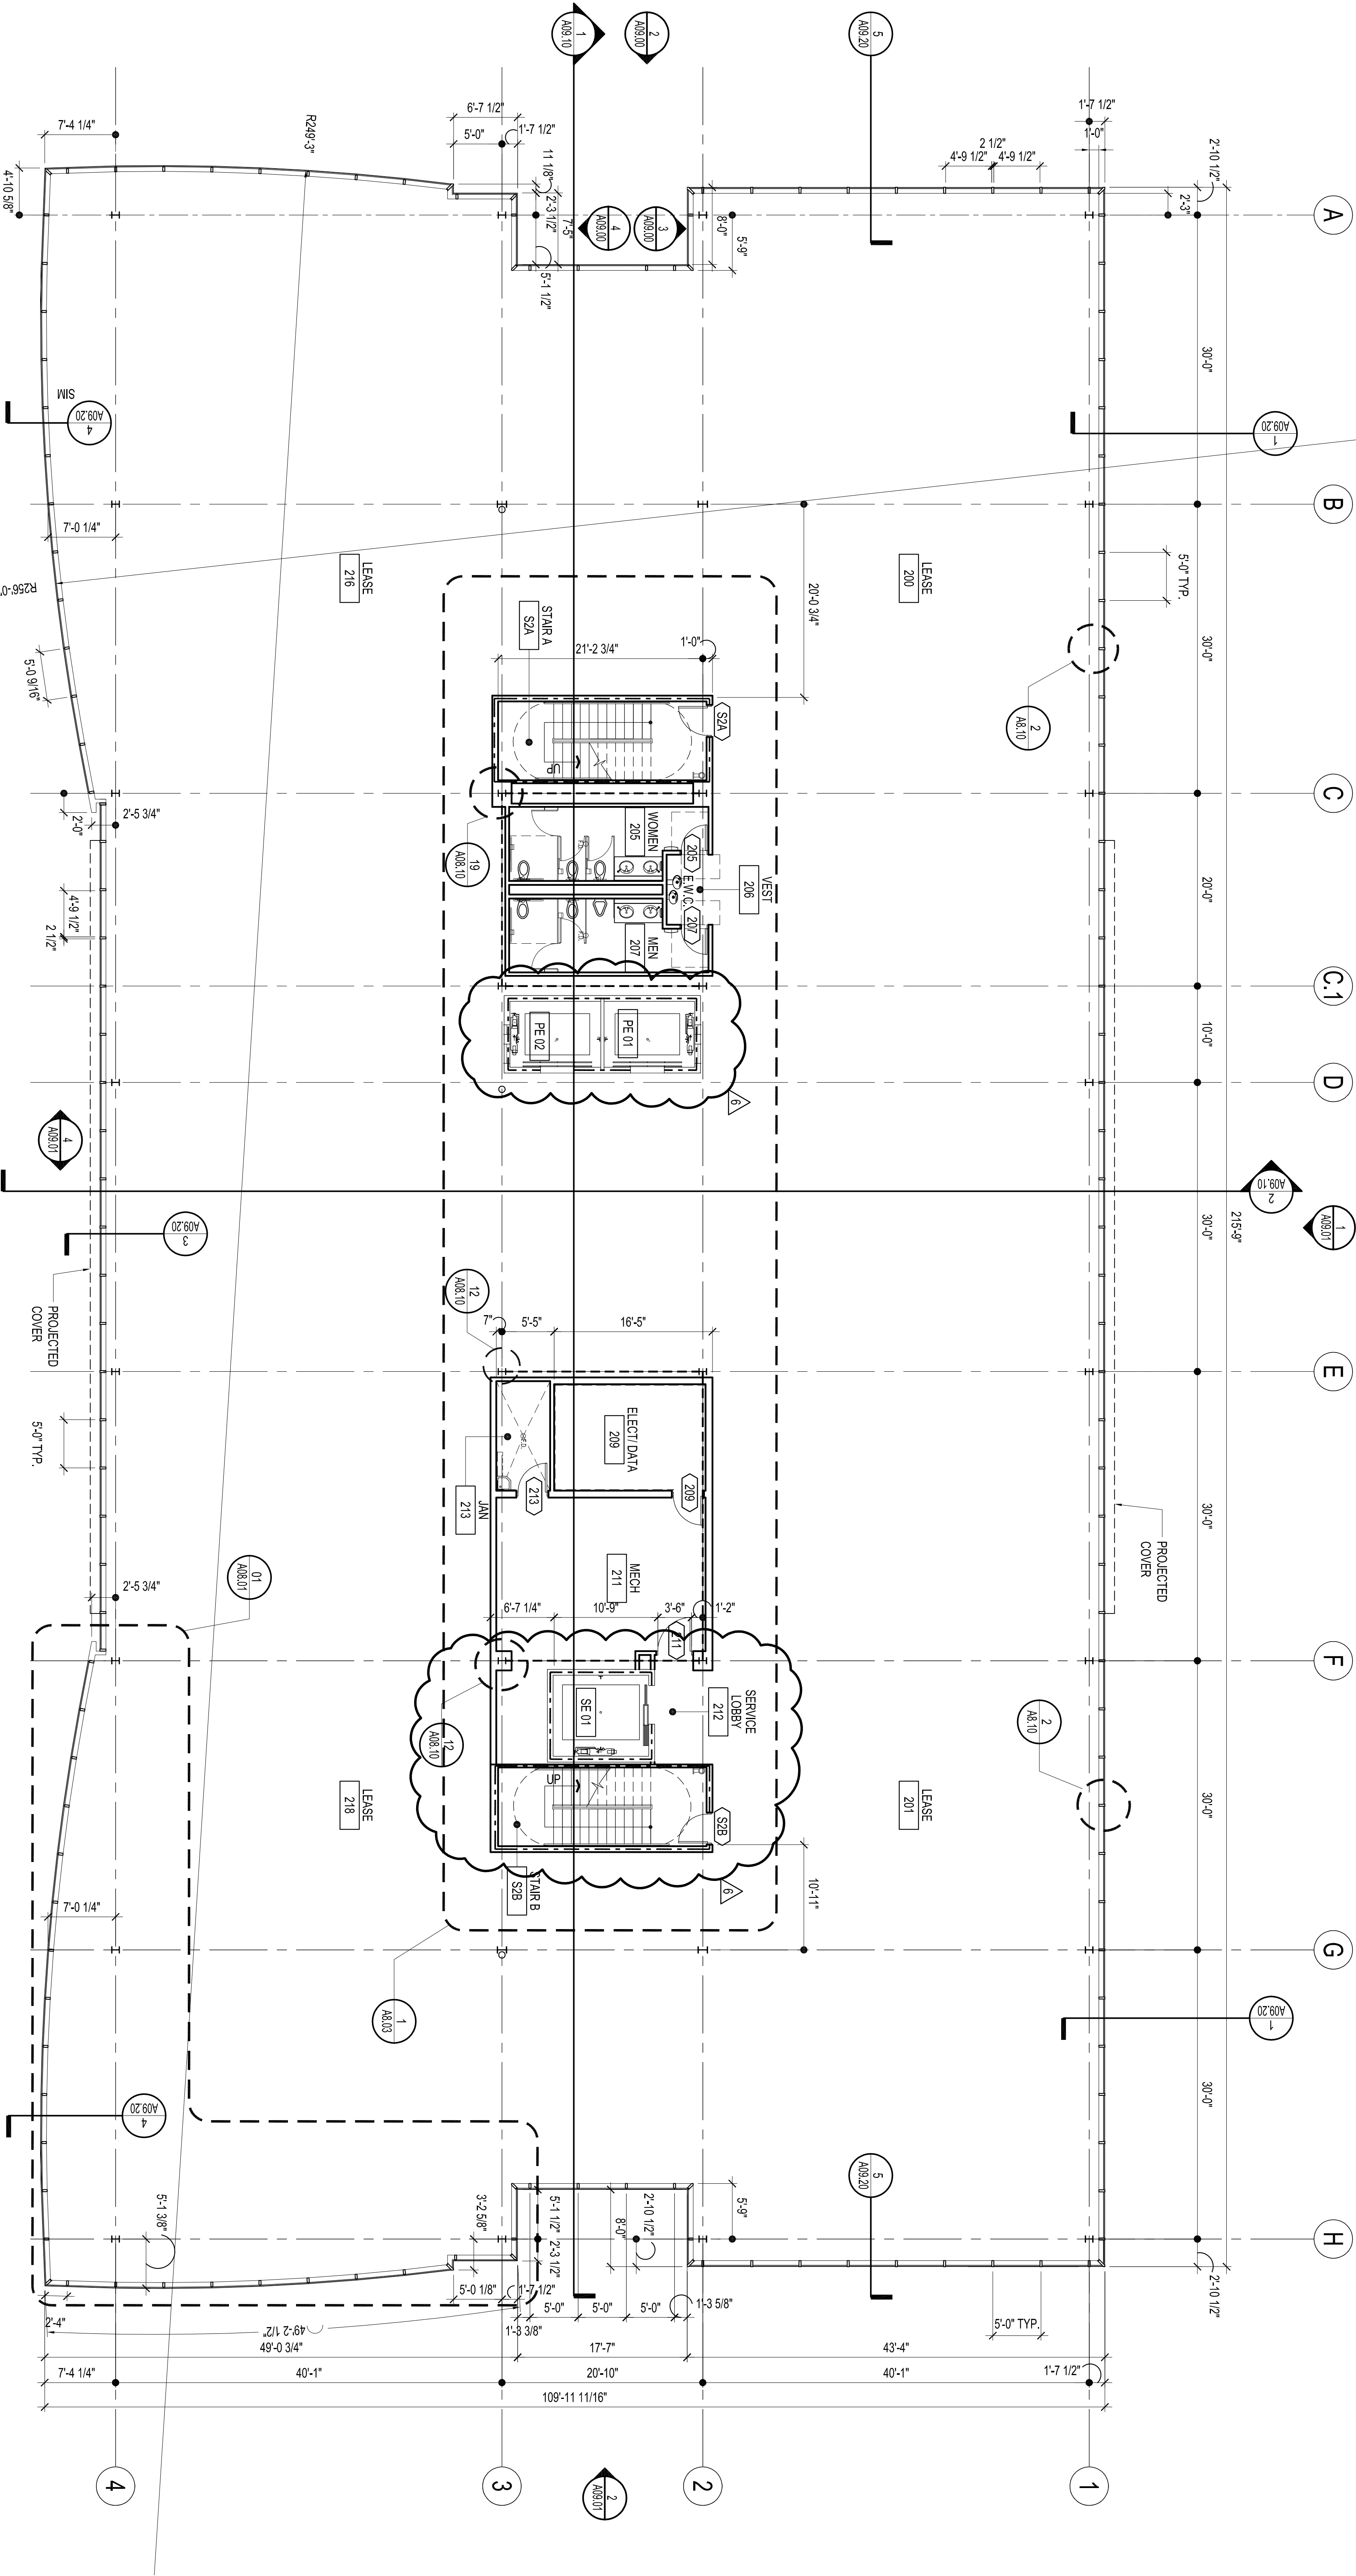

22,874 GSF
22,132 RSF
19,974 USF

